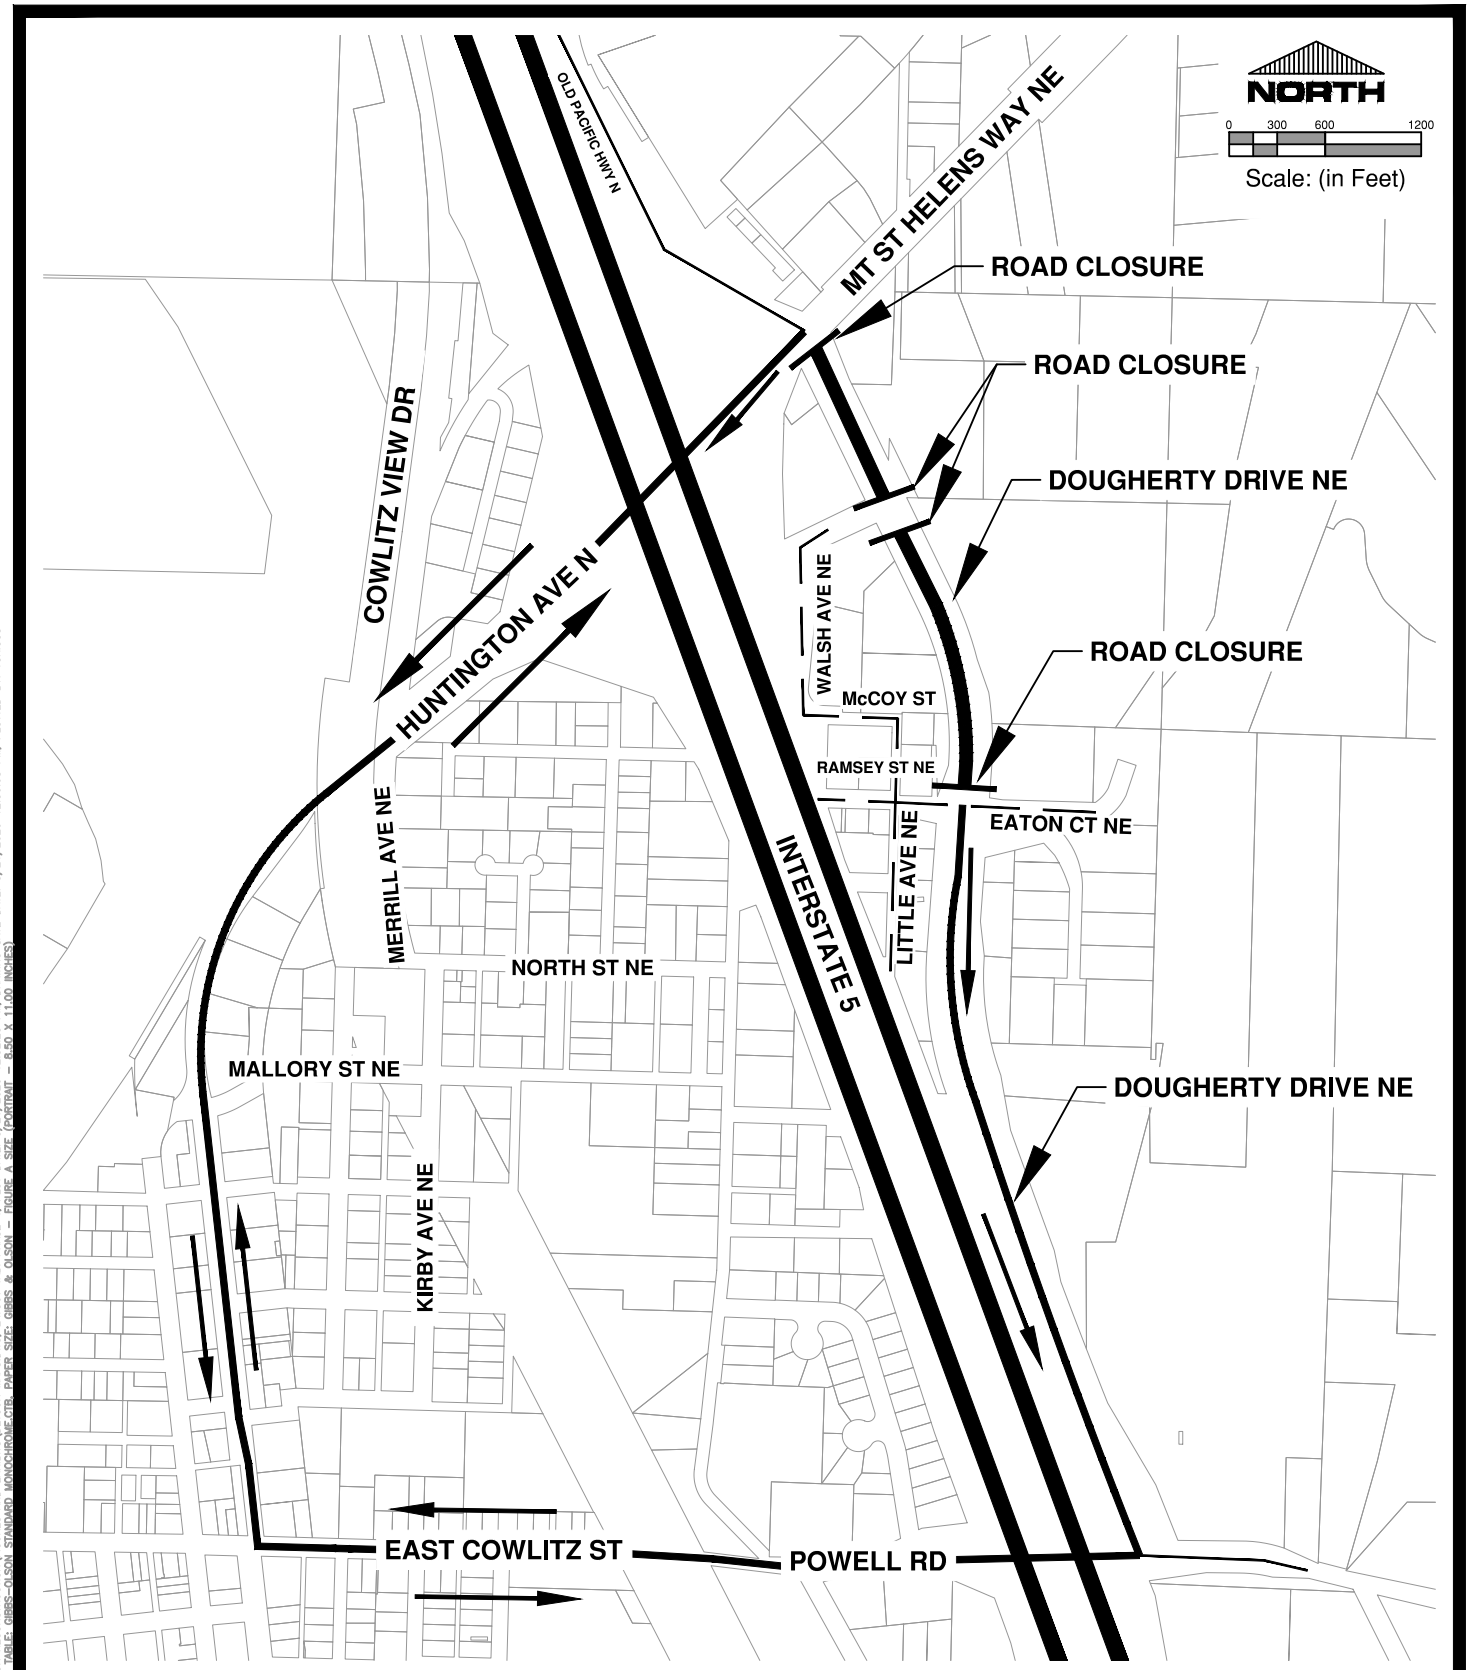

LEGEND

DETOUR ROUTE

LOCAL ACCESS ONLY

GIBBS & OLSON
CIVIL ENGINEERS • LAND SURVEYORS
www.gibbs-olson.com

City of Castle Rock
Dougherty Drive Improvements
Detour Map
Phase 4

DRAWING: T:\PROJECTS\0130 CASTLE ROCK\5012 DOUGHERTY DR RECONSTRUCTION\FIGURES AND EXHIBITS\DETOUR MAPS.DWG, LAYOUT TAB: PHASE 4, PLOT DATE: 5/21/2020 12:32:23 PM, DRAWING SAVE DATE: 5/21/2020 12:30:08 PM, PLOTTED BY: TGRIGGS
PLOT DEVICE: GIBBS & OLSON — DWG TO PDF.PC3, PLOT STYLE TABLE: GIBBS-OLSON_STANDARD_MONOCHROME.CTB, PAPER SIZE: GIBBS & OLSON — FIGURE A SIZE (PORTRAIT — 8.50 X 11.00 INCHES)