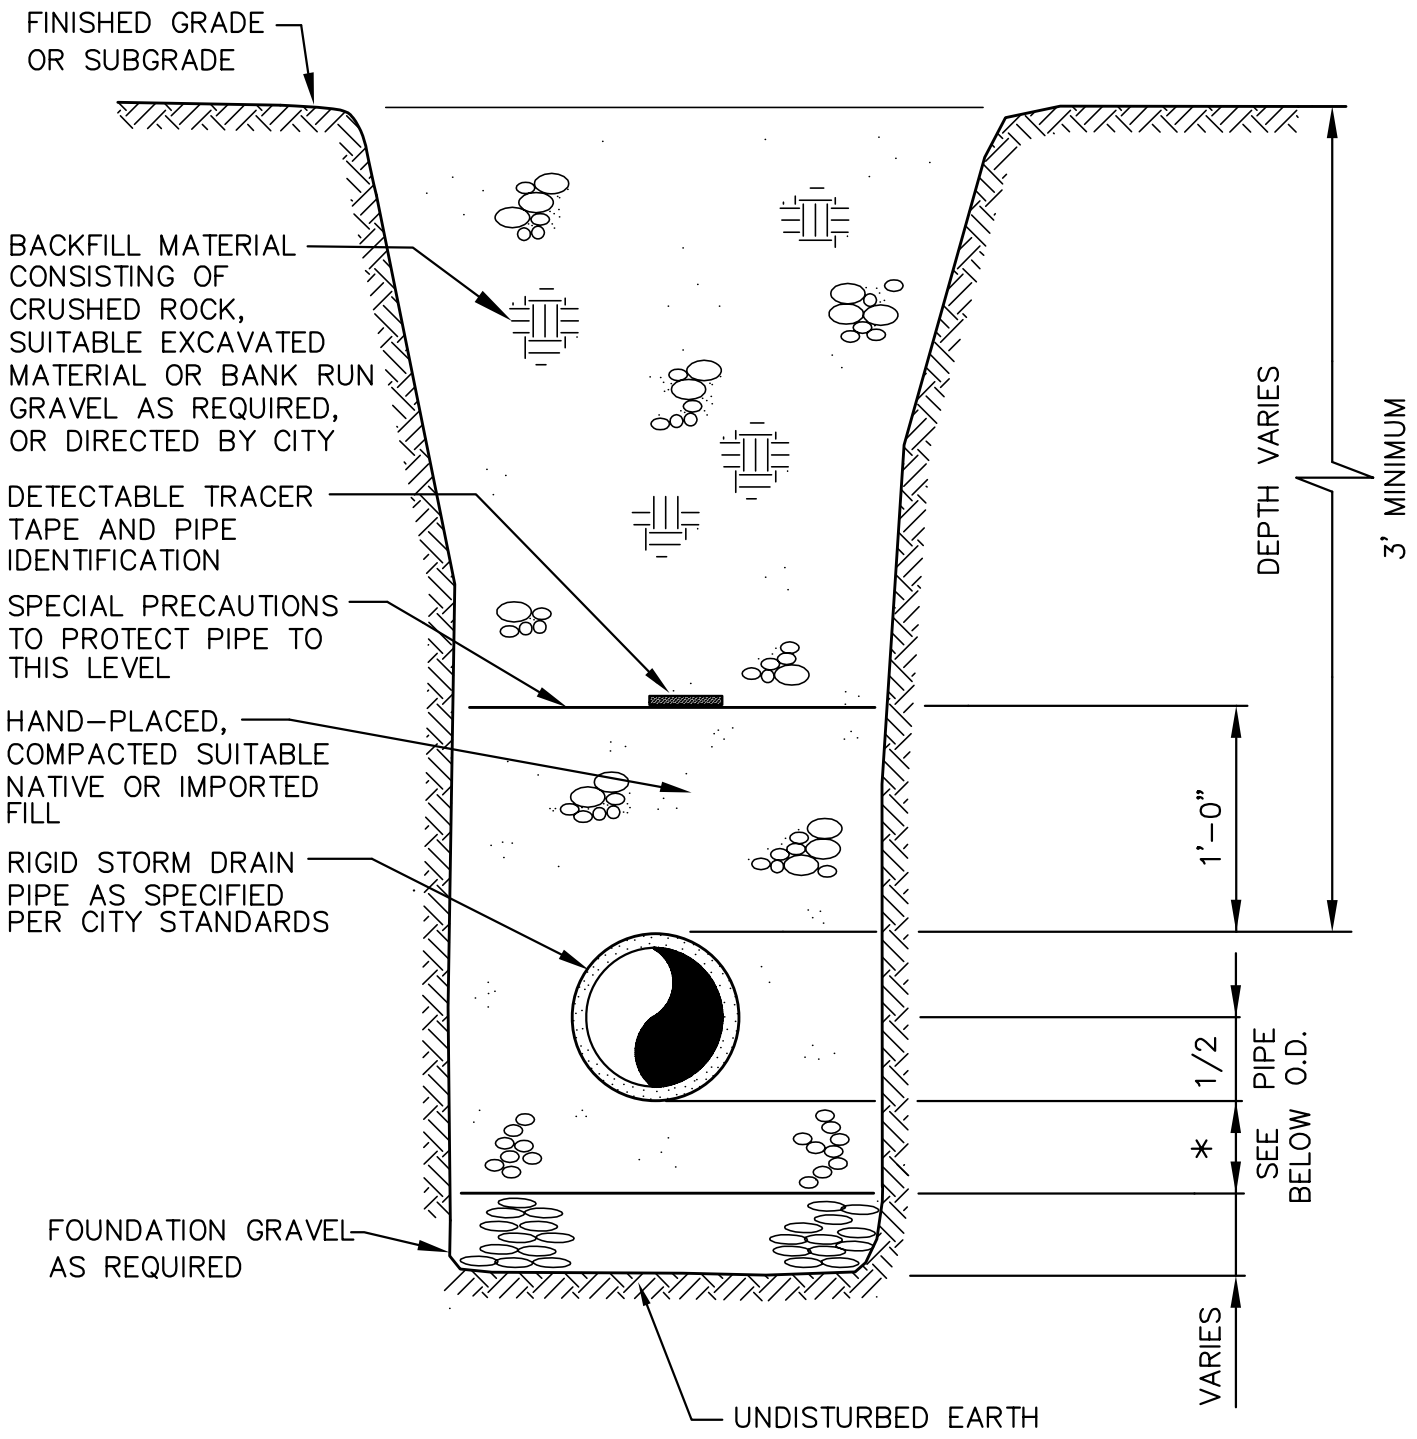

* 4-INCHES FOR PIPE 18-INCH DIA. AND LESS 6-INCHES FOR PIPE GREATER THAN 18-INCH DIA.

CITY OF CASTLE ROCK			
RIGID STORM DRAIN PIPE TRENCH SECTION			
APPROVED: BY CITY / DATE			DWG. NO. CR001SW
DATE: 2/06	DRWN: P.E.	CHKD: M.B.J.	SCALE: NONE